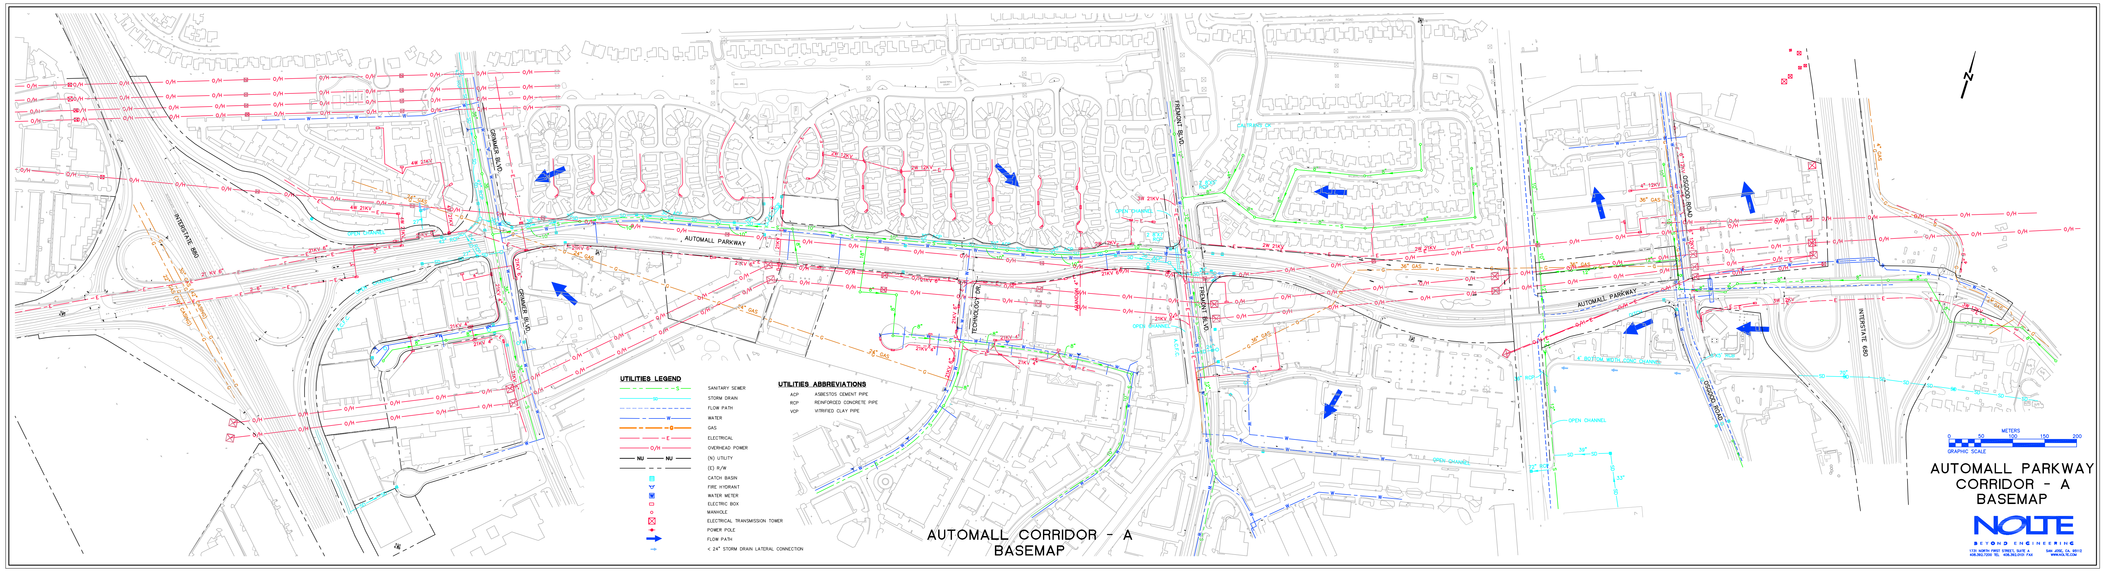

AUTOMALL PARKWAY
INTERSTATE 880
GRIMMER BLVD.
TECHNOLOGY DR.
FREMONT BLVD.
OSGOOD ROAD
INTERSTATE 680
OPEN CHANNEL
UTILITIES LEGEND
SANITARY SEWER
STORM DRAIN
FLOW PATH
WATER
GAS
ELECTRICAL
OVERHEAD POWER
(N) UTILITY
(E) R/W
CATCH BASIN
FIRE HYDRANT
WATER METER
ELECTRIC BOX
MANHOLE
ELECTRICAL TRANSMISSION TOWER
POWER POLE
FLOW PATH
< 24" STORM DRAIN LATERAL CONNECTION
UTILITIES ABBREVIATIONS
ACP ASBESTOS CEMENT PIPE
RCP REINFORCED CONCRETE PIPE
VCP VITRIFIED CLAY PIPE
AUTOMALL CORRIDOR - A
BASEMAP
METERS
0 50 100 150 200
GRAPHIC SCALE
AUTOMALL PARKWAY
CORRIDOR - A
BASEMAP
NOLTE
BEYOND ENGINEERING

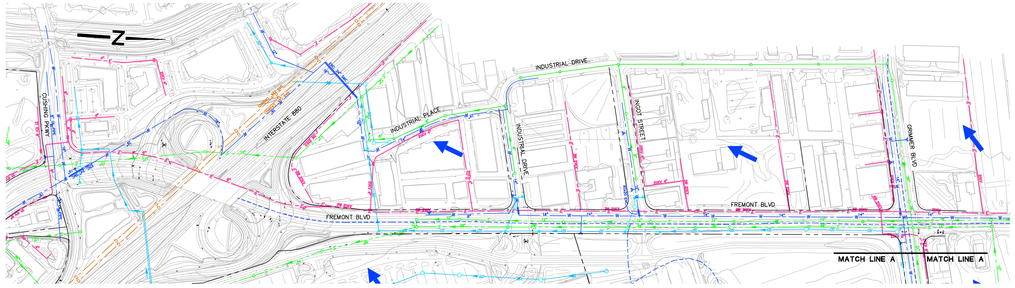

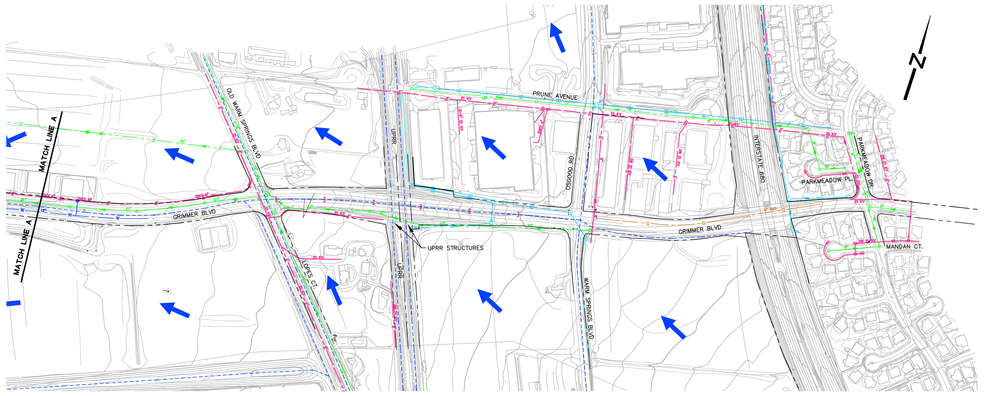

UTILITIES LEGEND

- SANITARY SEWER
- STORM DRAIN
- FLOW PATH
- WATER
- GAS
- ELECTRICAL
- OVERHEAD POWER
- (N) UTILITY
- (E) R/W
- CATCH BASIN
- FIRE HYDRANT
- WATER METER
- ELECTRIC BOX
- MANHOLE
- ELECTRICAL TRANSMISSION TOWER
- POWER POLE
- FLOW PATH
- < 24" STORM DRAIN LATERAL CONNECTION

UTILITIES ABBREVIATIONS

ACP	ASBESTOS CEMENT PIPE
RCP	REINFORCED CONCRETE PIPE
VCP	VITRIFIED CLAY PIPE

METERS
0 50 100 150 200
GRAPHIC SCALE

FREMONT/GRIMMER CORRIDOR - B
BASEMAP

NOLTE
BEYOND ENGINEERING
1100 NORTH FIRST STREET, SUITE A
KIRKLAND 50, KIRKLAND 7141
SAN JOSE, CA 95112
WWW.NOLTE.COM

FREMONT/GRIMMER CORRIDOR - B
BASEMAP

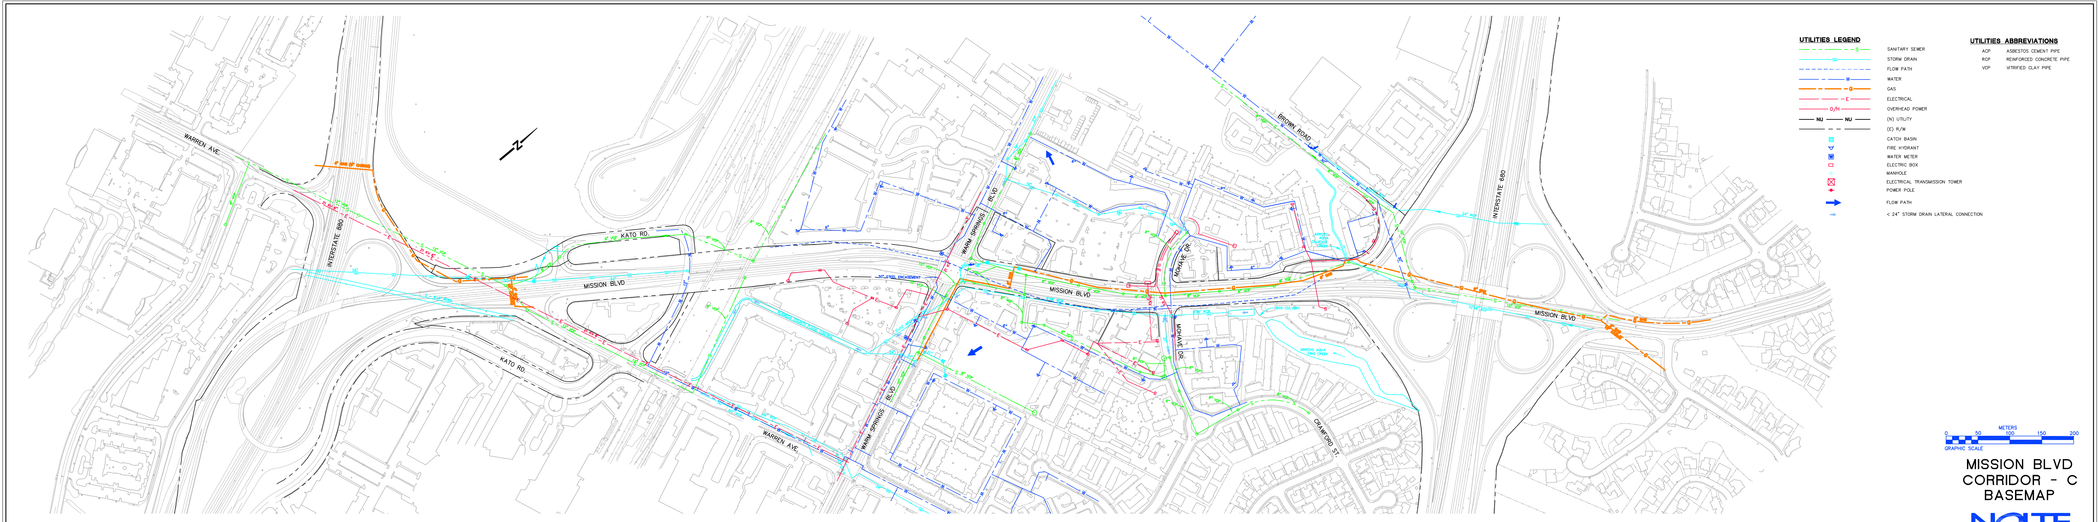

MISSION BLVD CORRIDOR - C
BASEMAP

UTILITIES LEGEND

S	SANITARY SEWER
SD	STORM DRAIN
	FLOW PATH
W	WATER
G	GAS
E	ELECTRICAL
O/H	OVERHEAD POWER
NU	(N) UTILITY
	(E) R/W
	CATCH BASIN
	FIRE HYDRANT
	WATER METER
	ELECTRIC BOX
	MANHOLE
	ELECTRICAL TRANSMISSION TOWER
	POWER POLE
	FLOW PATH
	< 24" STORM DRAIN LATERAL CONNECTION

UTILITIES ABBREVIATIONS

ACP	ASBESTOS CEMENT PIPE
RCP	REINFORCED CONCRETE PIPE
VCP	VITRIFIED CLAY PIPE

METERS
0 50 100 150 200
GRAPHIC SCALE

MISSION BLVD
CORRIDOR - C
BASEMAP

NOLTE
BEYOND ENGINEERING
1130 NORTH FIRST STREET, SUITE A
KIMLEY-HORN TEL: 408.263.9100 FAX
SAN JOSE, CA 95112
WWW.NOLTE.COM

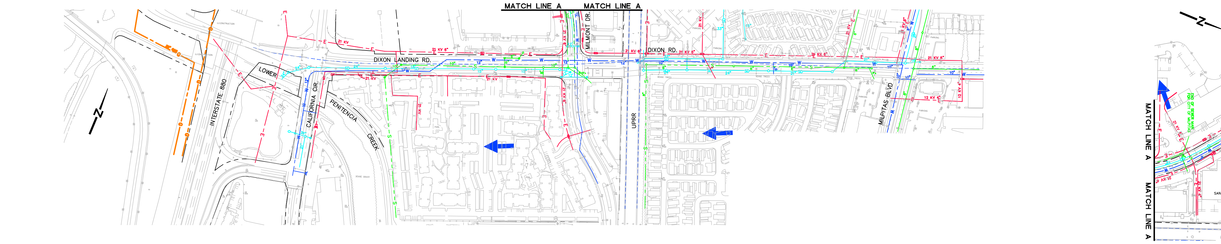

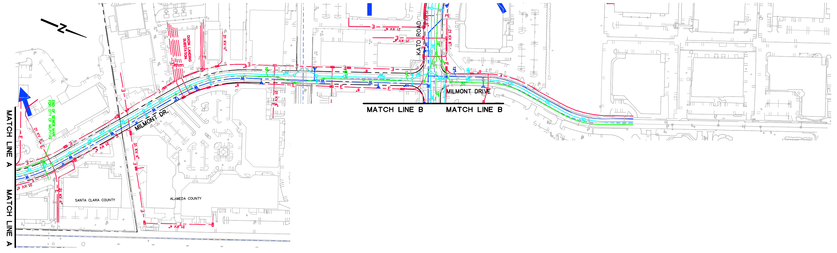

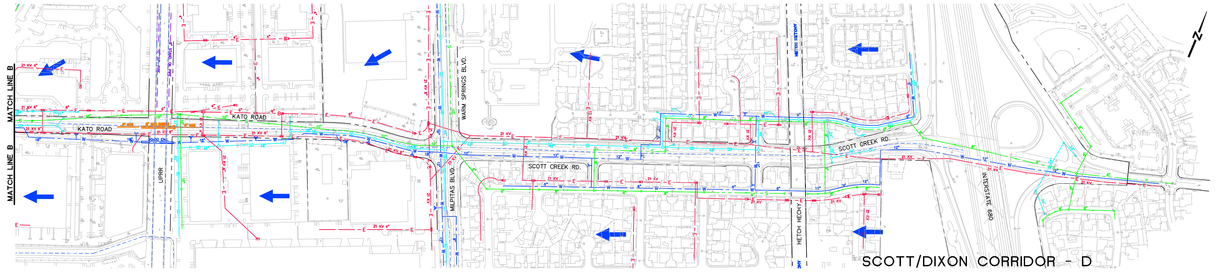

UTILITIES LEGEND

- SANITARY SEWER
- STORM DRAIN
- FLOW PATH
- WATER
- GAS
- ELECTRICAL
- OVERHEAD POWER
- (N) UTILITY
- (E) R/W
- CATCH BASIN
- FIRE HYDRANT
- WATER METER
- ELECTRIC BOX
- MANHOLE
- ELECTRICAL TRANSMISSION TOWER
- POWER POLE
- FLOW PATH
- < 24" STORM DRAIN LATERAL CONNECTION

UTILITIES ABBREVIATIONS

ACP	ASBESTOS CEMENT PIPE
RCP	REINFORCED CONCRETE PIPE
VCP	VITRIFIED CLAY PIPE

0 50 100 150 200
METERS
GRAPHIC SCALE

SCOTT/DIXON CORRIDOR - D BASEMAP

NOLTE
BEYOND ENGINEERING
1130 NORTH FIRST STREET, SUITE A
SAN JOSE, CA 95112
408.962.7000 TEL 408.962.7001 FAX
WWW.NOLTE.COM

SCOTT/DIXON CORRIDOR - D BASEMAP

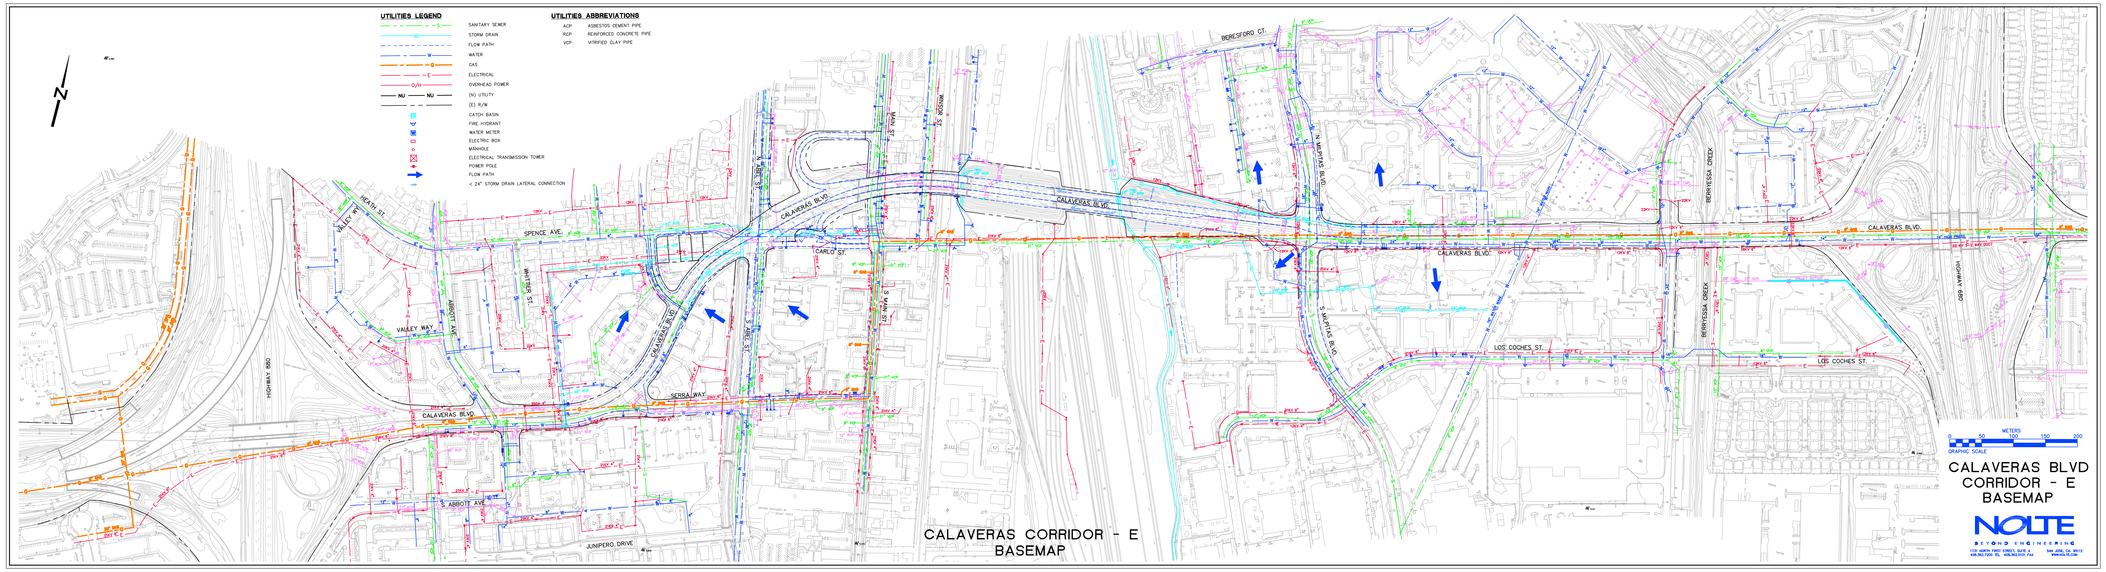
UTILITIES LEGEND
SANITARY SEWER
STORM DRAIN
FLOW PATH
WATER
GAS
ELECTRICAL
OVERHEAD POWER
(N) UTILITY
(E) R/W
CATCH BASIN
FIRE HYDRANT
WATER METER
ELECTRIC BOX
MANHOLE
ELECTRICAL TRANSMISSION TOWER
POWER POLE
FLOW PATH
< 24" STORM DRAIN LATERAL CONNECTION
UTILITIES ABBREVIATIONS
ACP ASBESTOS CEMENT PIPE
RCP REINFORCED CONCRETE PIPE
VCP VITRIFIED CLAY PIPE
N
BERESFORD ST.
CALAVERAS BLVD.
SPENCE AVE.
CARLO ST.
VALLEY WAY
HEATH ST.
WHITSON ST.
ABBOTT AVE.
S ABBOTT AVE.
HIGHWAY 880
SERRA WAY
JUNIPERO DRIVE
S MAIN ST.
N MAIN ST.
S ASCOM
N MEPHAS BLVD.
S MEPHAS BLVD.
LOS COCHES ST.
BERRYESSA CREEK
GREAT MALL PKWY
GRAPHIC SCALE
METERS
0 50 100 150 200
CALAVERAS BLVD
CORRIDOR - E
BASEMAP
NOLTE
BEYOND ENGINEERING
CALAVERAS CORRIDOR - E
BASEMAP

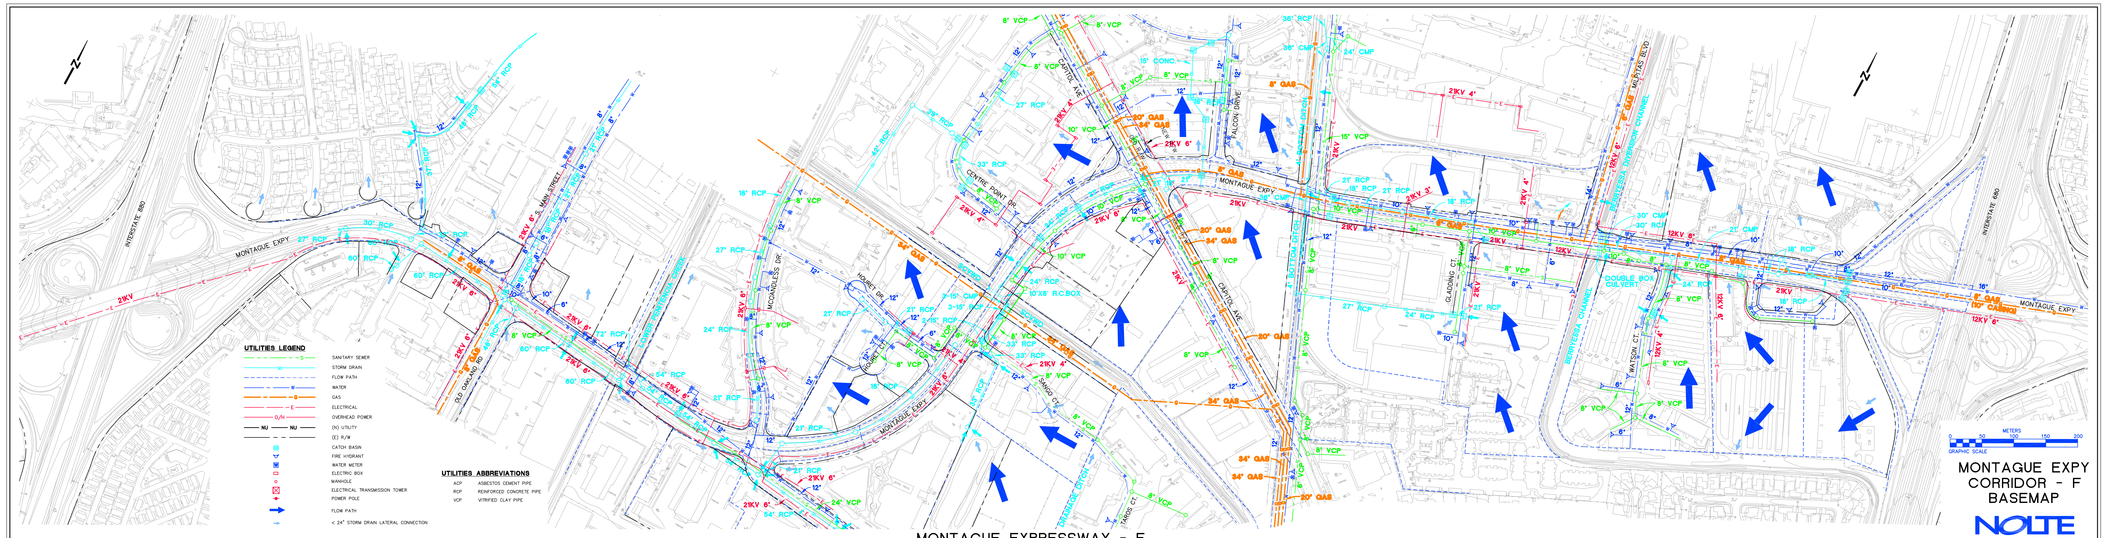

MONTAGUE EXPRESSWAY - F
BASEMAP