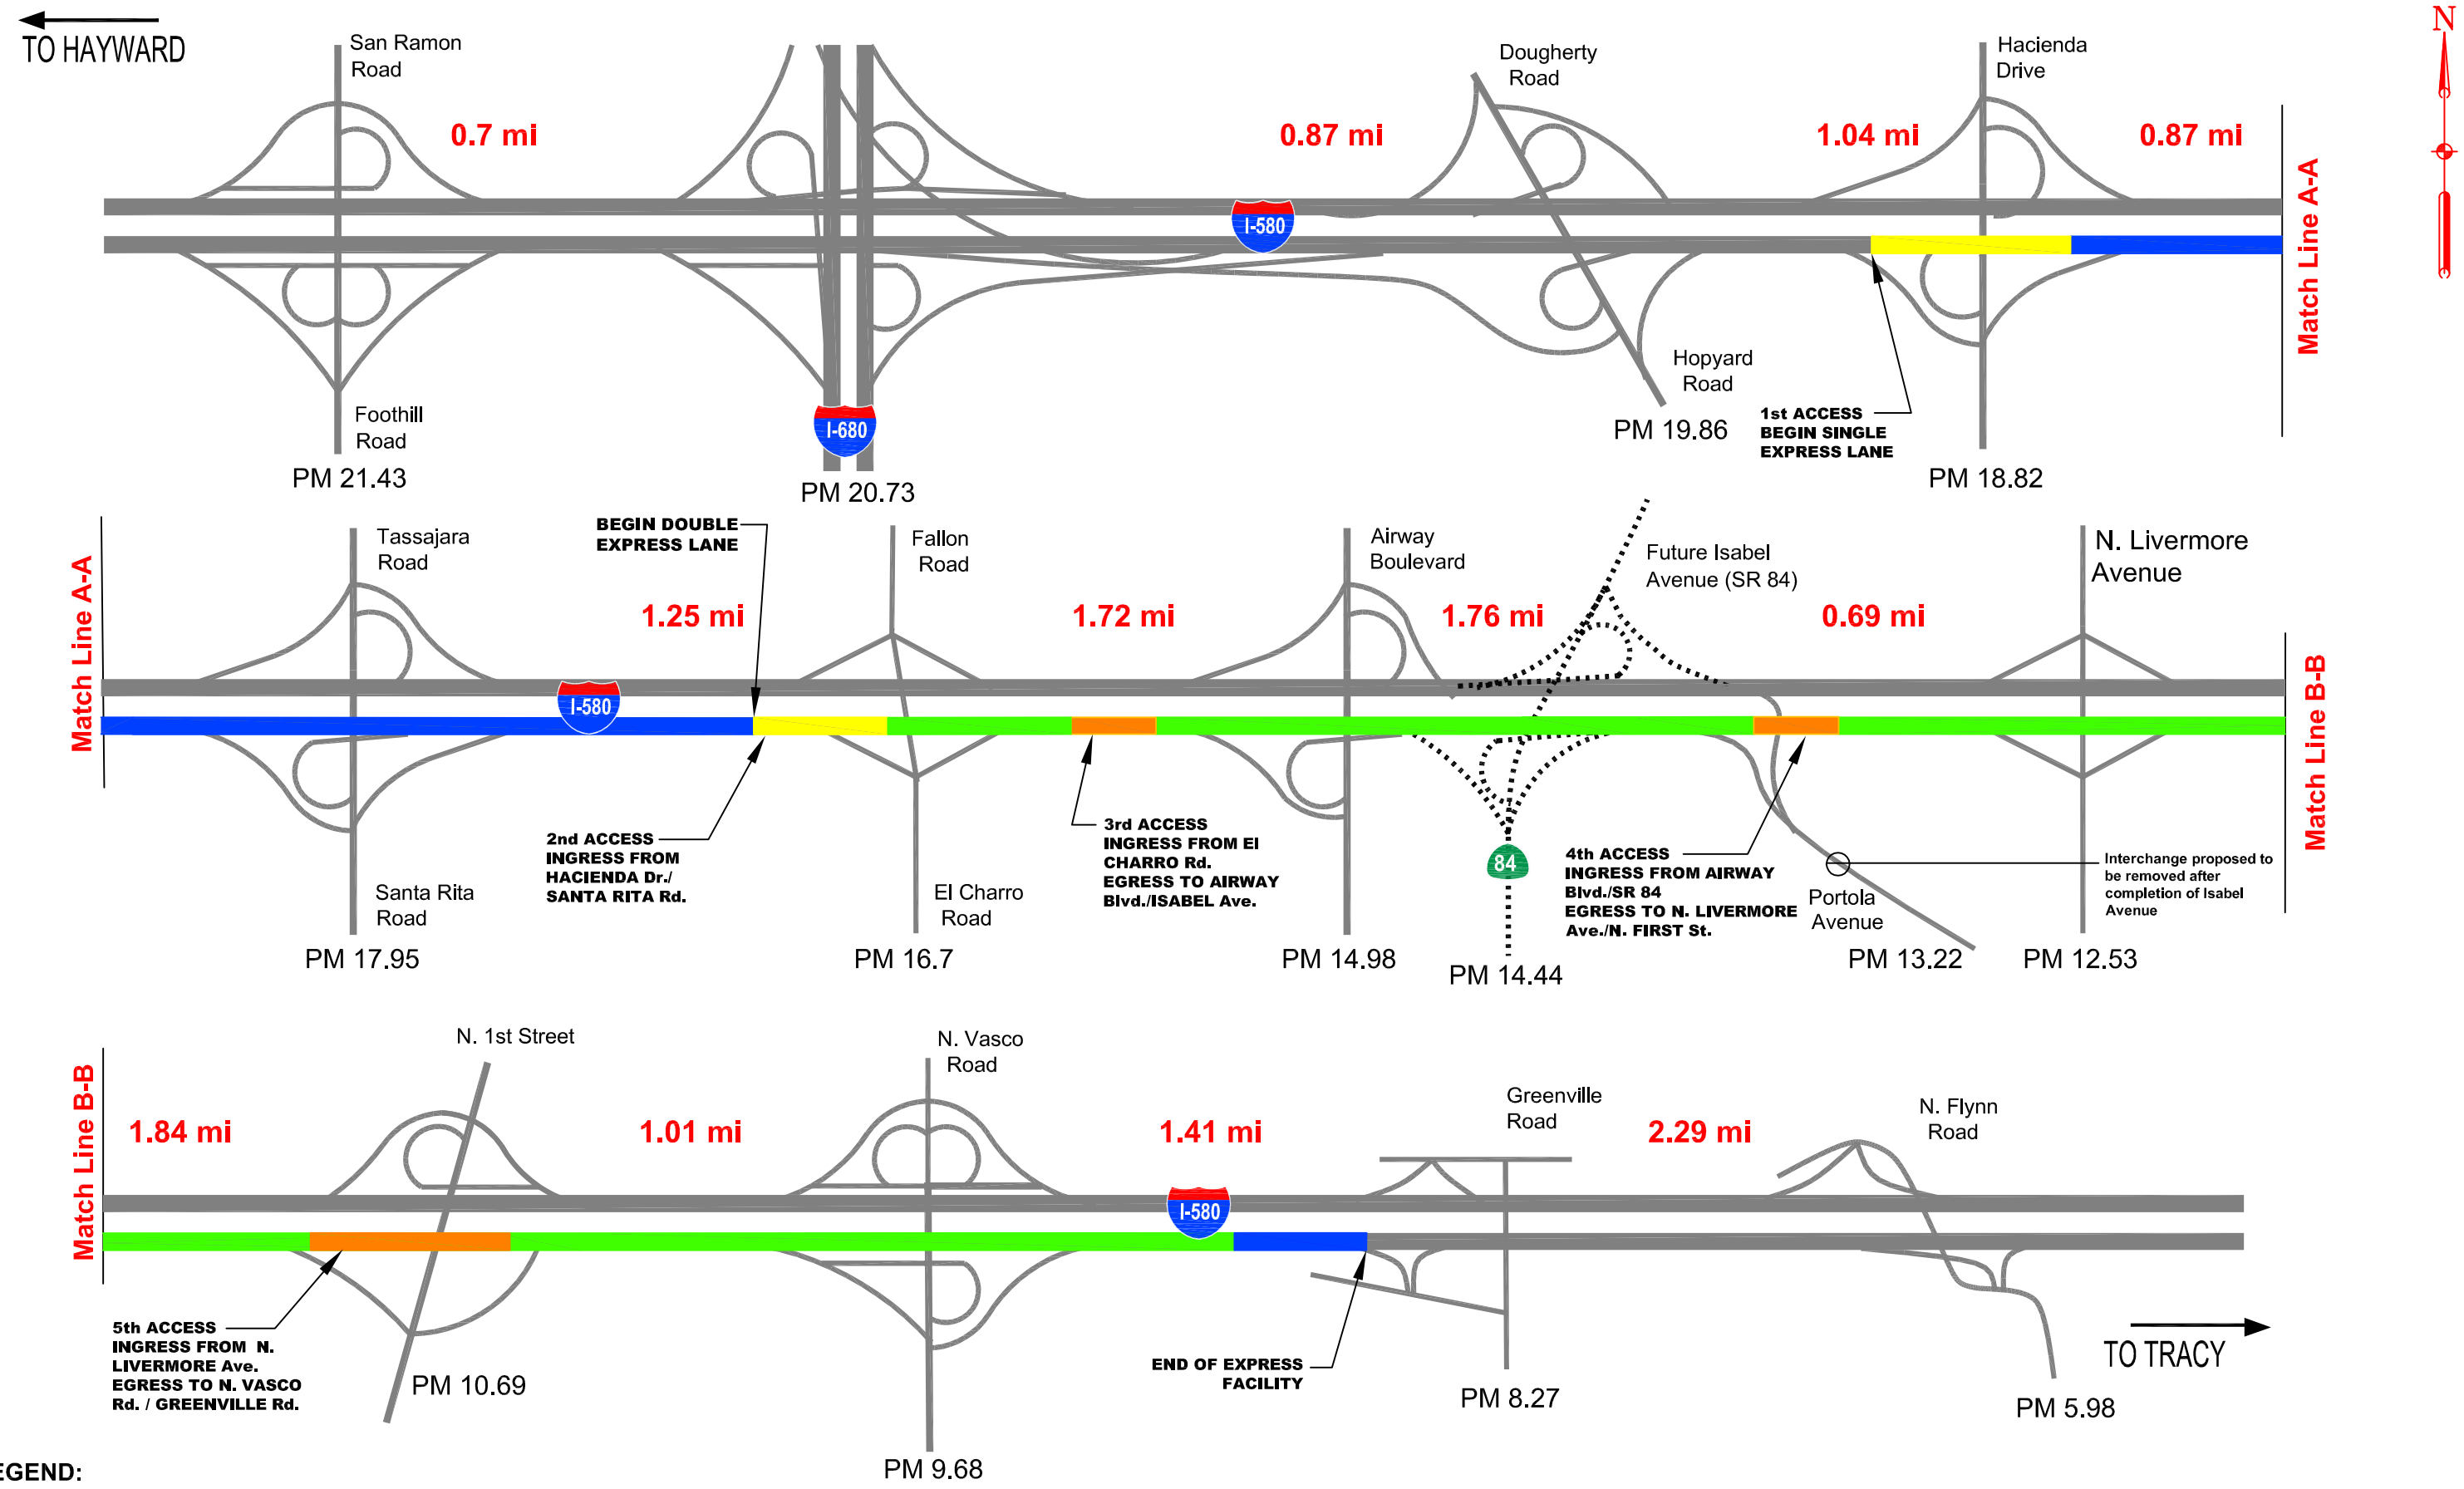

URS	I-580 EB DOUBLE EXPRESS LANES	Preliminary Ingress/Egress Locations	September 2009 Figure 1