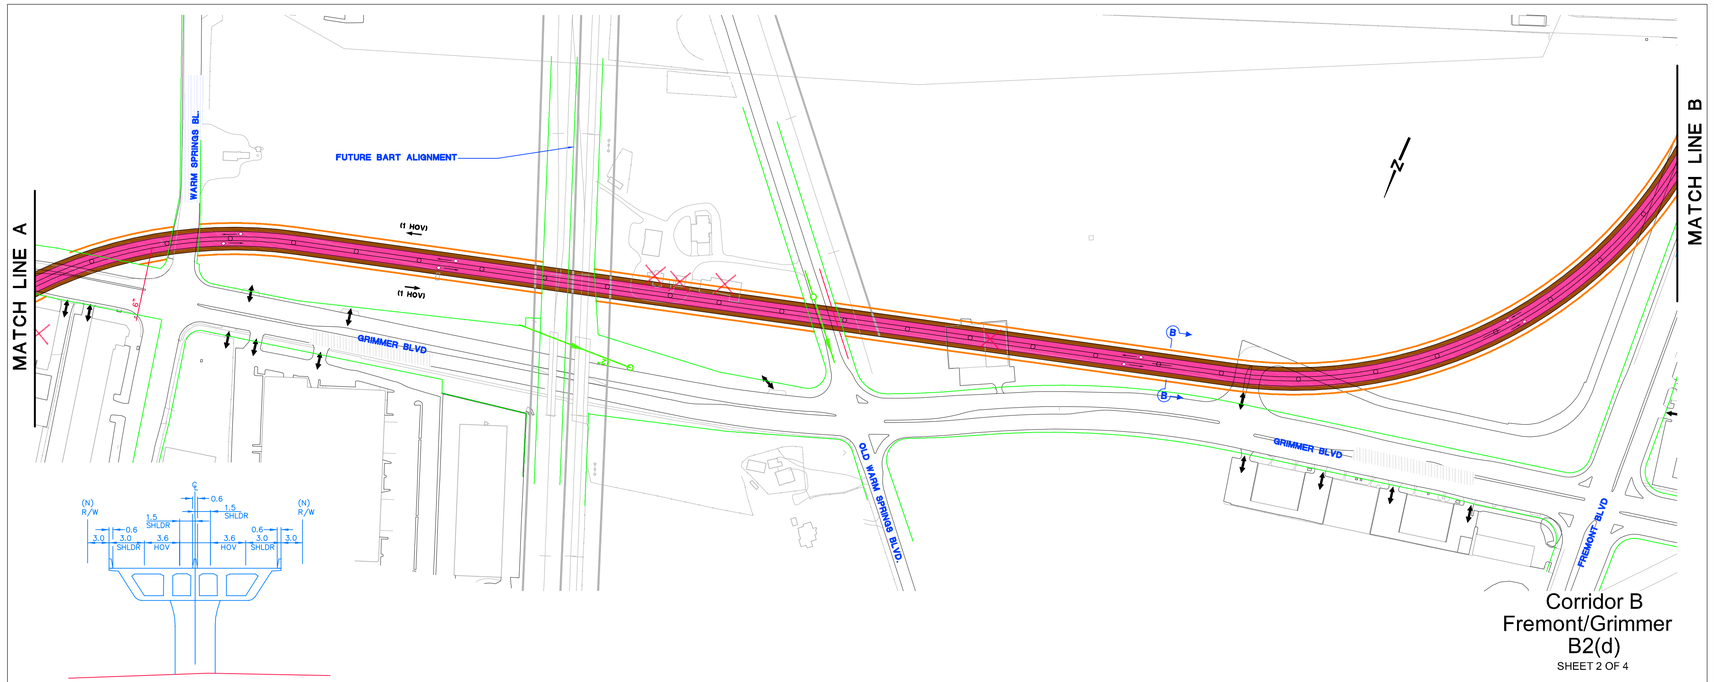

Corridor B
Fremont/Grimmer
B2(d)
SHEET 2 OF 4

Corridor B - Fremont Blvd./Grimmer Blvd.
Parallel/Aerial connection
Two Lane HOV Freeway Between I-680 & I-880 - B2(d)

GRAPHIC SCALE
(IN METERS)
0 10 20 40 60 80 100
1 : 2000

NOLTE
BEYOND ENGINEERING
5731 NORTH FIRST STREET, SUITE A
408.392.7200 TEL 408.392.0101 FAX
SAN JOSE, CA. 95112
WWW.NOLTE.COM

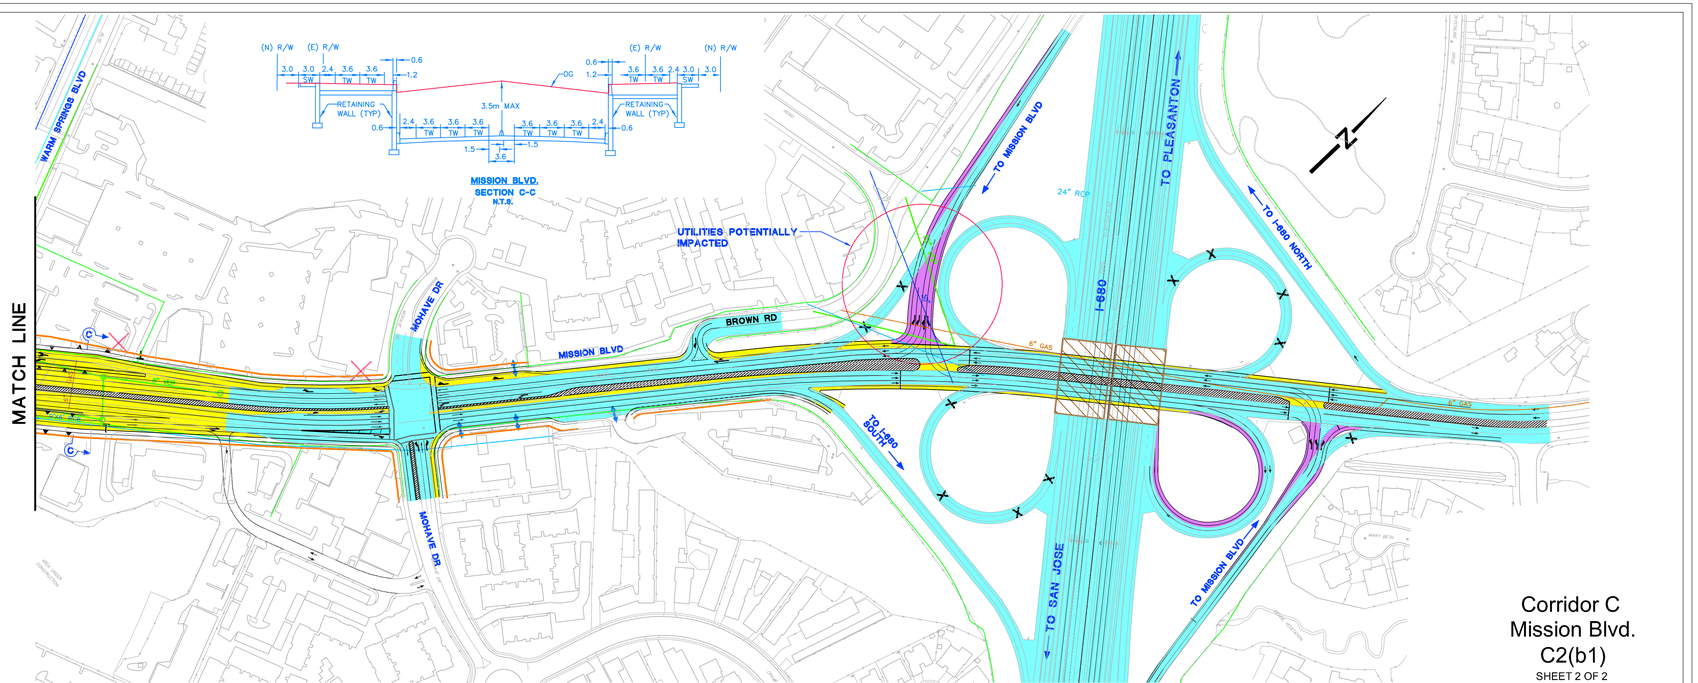

Corridor C
Mission Blvd.
C2(b1)
SHEET 2 OF 2

Corridor C - Mission Blvd.
Mission/Warm Springs Grade Separation
I-680 Interchange Modification - C2(b1)

GRAPHIC SCALE
(IN METERS)
0 10 20 40 60 80 100
1 : 2000

NOLTE
BEYOND ENGINEERING
5731 NORTH FIRST STREET, SUITE A
408.392.7200 TEL 408.392.0101 FAX
SAN JOSE, CA. 95112
WWW.NOLTE.COM

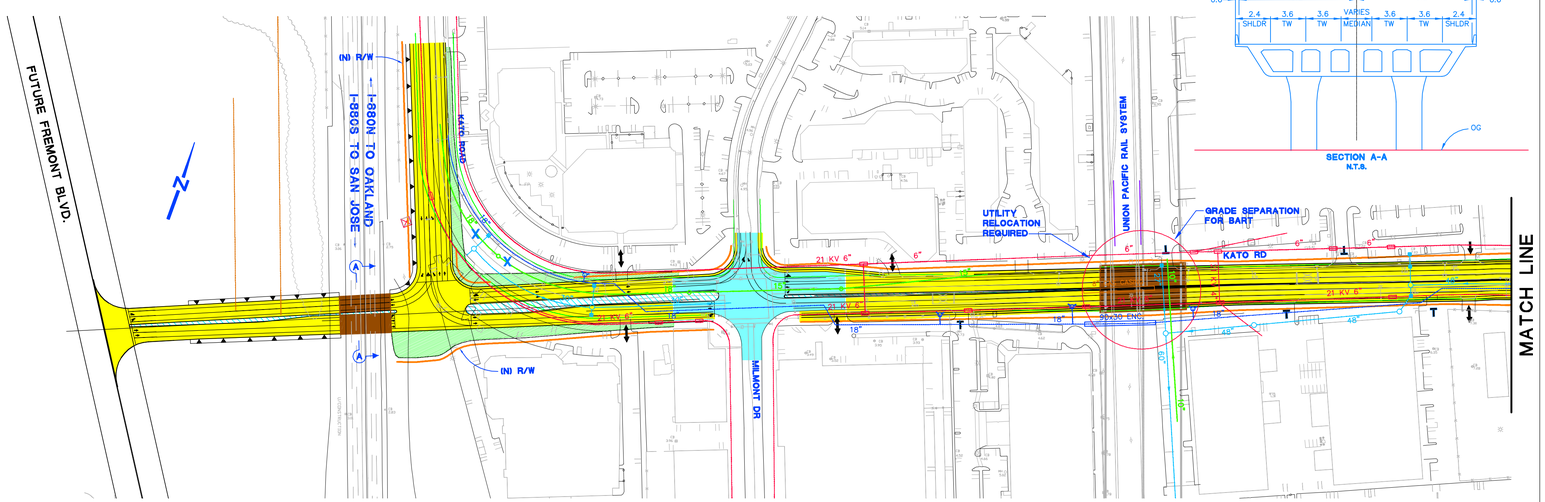

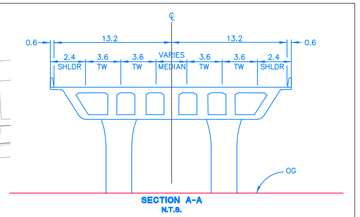

LEGEND

(E) PAVEMENT		(N) RIGHT OF WAY	
(E) ISLAND		(E) RIGHT OF WAY	
(N) PAVEMENT		(N) RETAINING WALL	
(N) STRUCTURE		DRIVEWAY	↔
FILL		BUILDING IMPACT LIKELY	
LOST DRIVEWAY ACCESS	⊢	ELECTRICAL TOWER	
TO BE REMOVED	X	ELECTRICAL	
		GAS	
		SEWER	
		STORM DRAIN	
		WATER	

Corridor D - Scott Creek Road/Dixon Landing Road
Widen Scott Creek Road and Extend Kato Road
Over I-880 to Future Fremont Blvd.

GRAPHIC SCALE
(IN METERS)
0 10 20 40 60 80 100
1 : 2000

Corridor D
Scott/Dixon
D3(a)
SHEET 1 OF 2

NOLTE
BEYOND ENGINEERING
1731 NORTH FIRST STREET, SUITE A
408.392.7200 TEL 408.392.0101 FAX
SAN JOSE, CA. 95112
WWW.NOLTE.COM

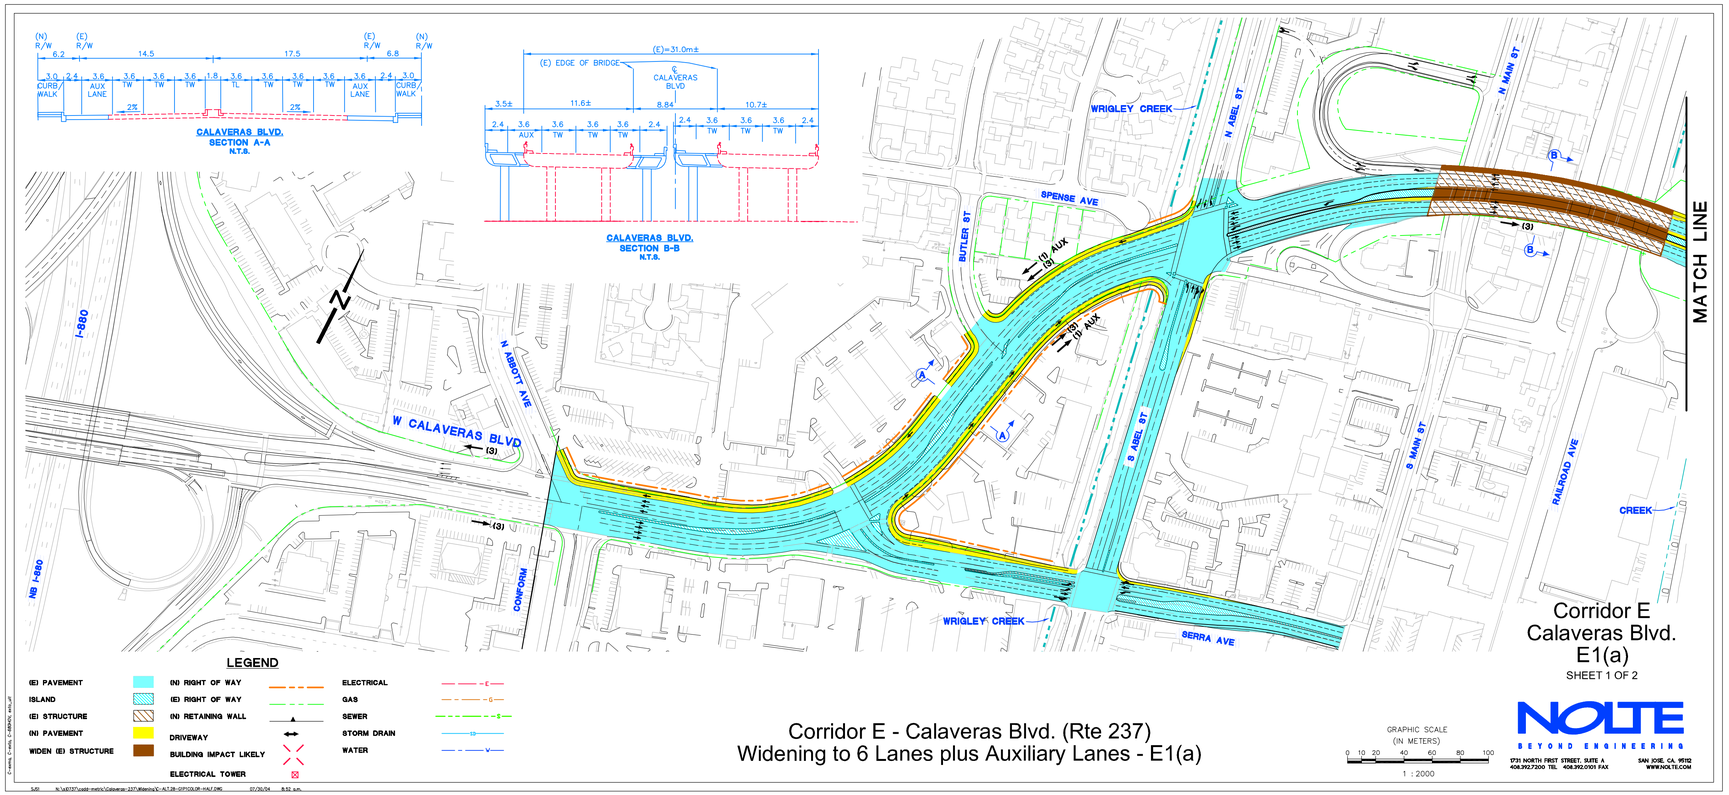

Corridor E
Calaveras Blvd.
E1(a)
SHEET 1 OF 2

Corridor E - Calaveras Blvd. (Rte 237)
Widening to 6 Lanes plus Auxiliary Lanes - E1(a)

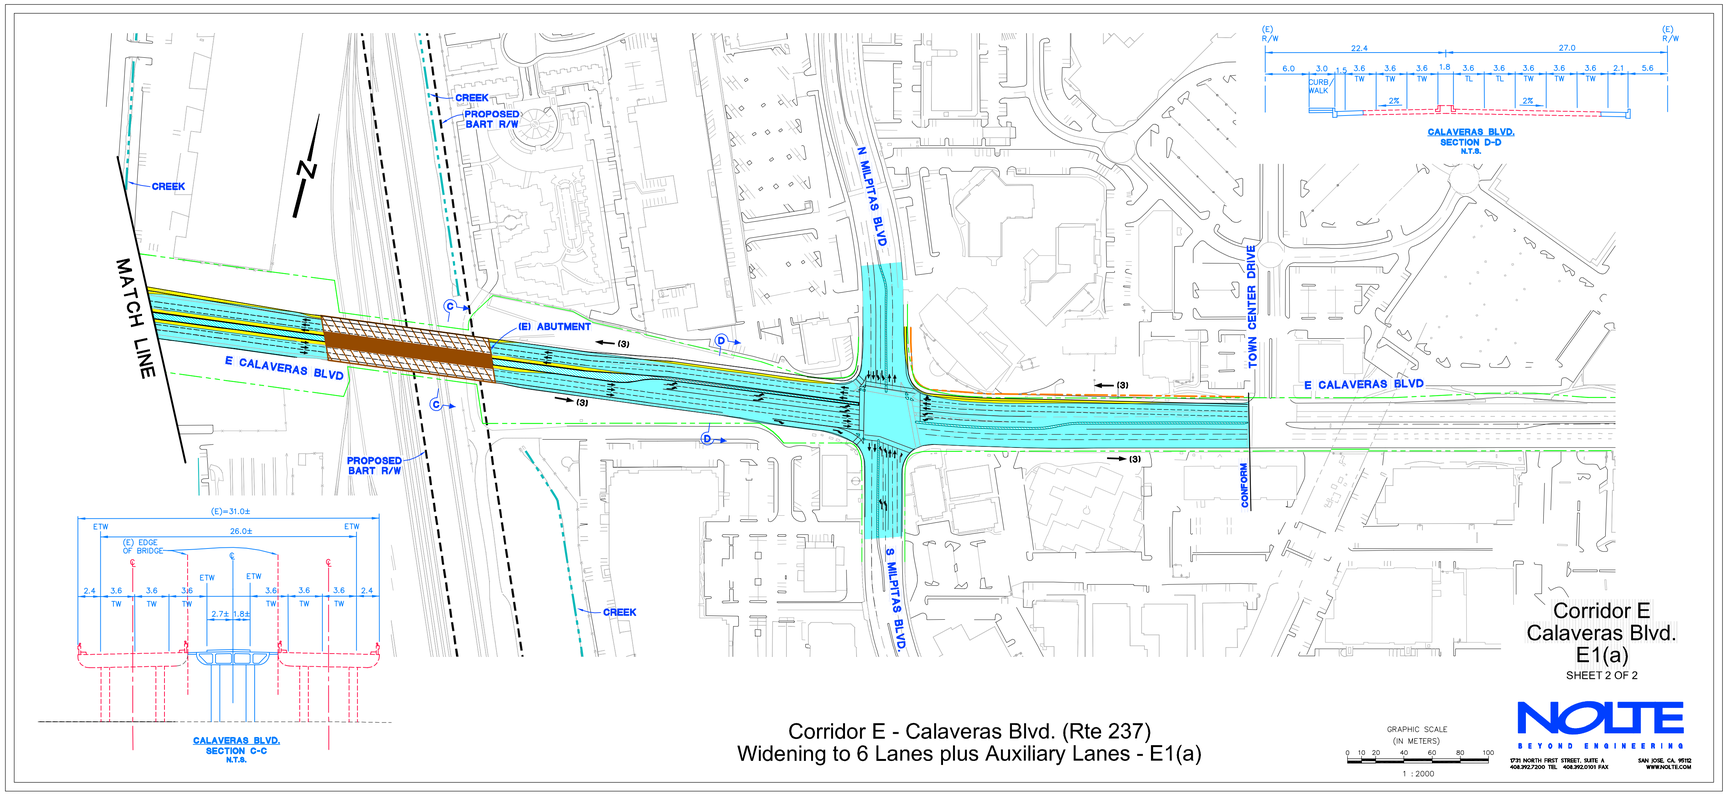

Corridor E
Calaveras Blvd.
E1(a)
SHEET 2 OF 2

Corridor E - Calaveras Blvd. (Rte 237)
Widening to 6 Lanes plus Auxiliary Lanes - E1(a)

GRAPHIC SCALE
(IN METERS)
0 10 20 40 60 80 100
1 : 2000

NOLTE
BEYOND ENGINEERING
1731 NORTH FIRST STREET, SUITE A
408.392.7200 TEL 408.392.0101 FAX
SAN JOSE, CA. 95112
WWW.NOLTE.COM

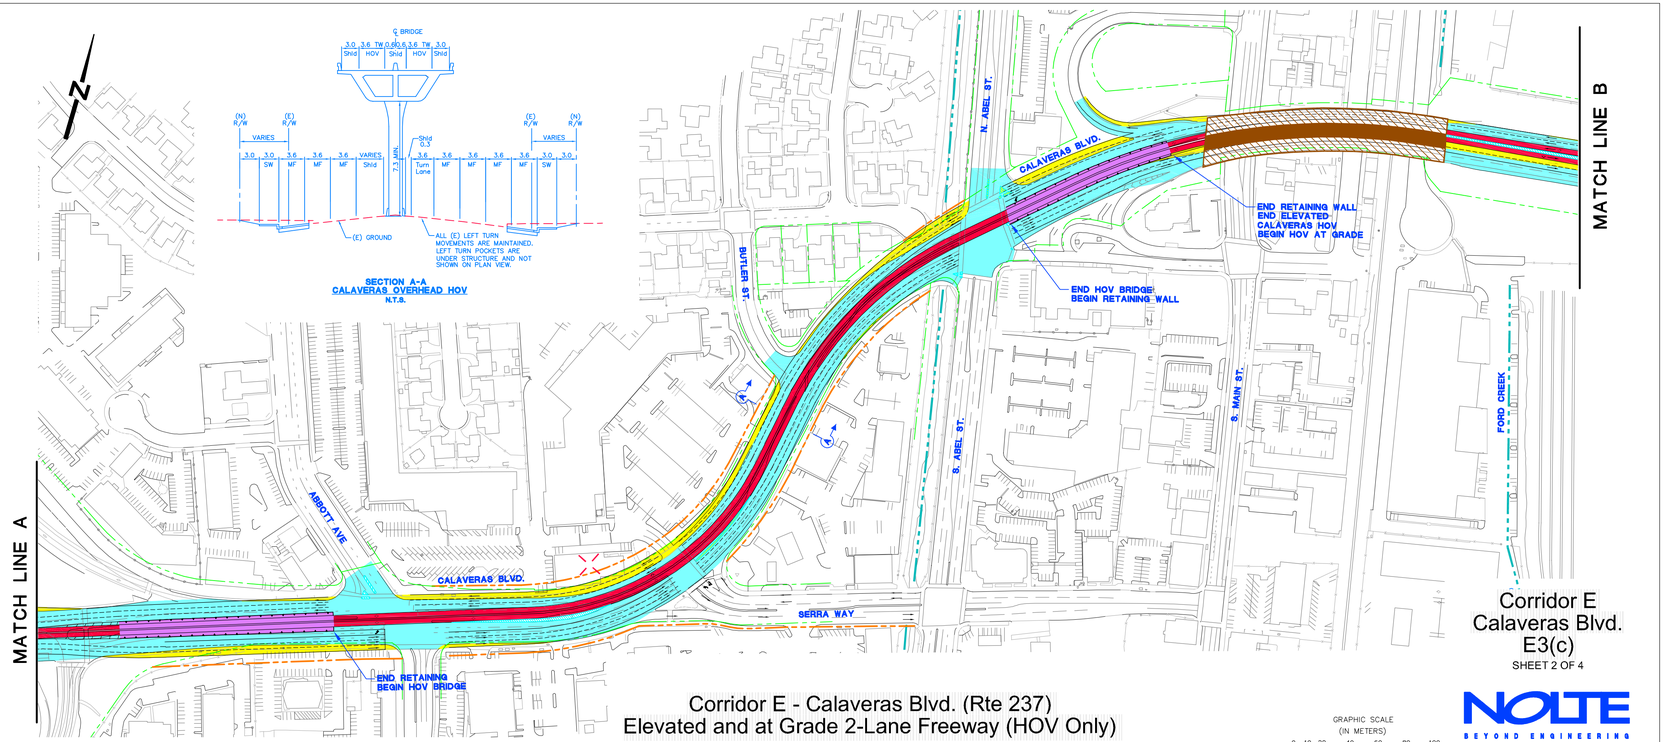

Corridor E
Calaveras Blvd.
E3(c)
SHEET 2 OF 4

Corridor E - Calaveras Blvd. (Rte 237)
Elevated and at Grade 2-Lane Freeway (HOV Only)

NOLTE
BEYOND ENGINEERING
1731 NORTH FIRST STREET, SUITE A
408.392.7200 TEL 408.392.0101 FAX
SAN JOSE, CA. 95112
WWW.NOLTE.COM

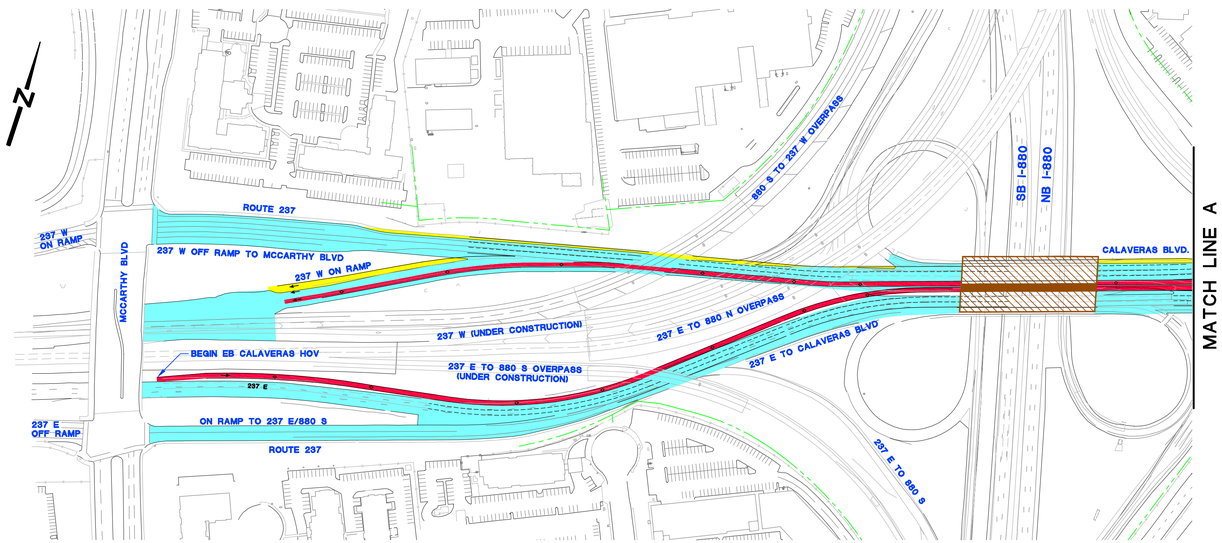

LEGEND

(E) PAVEMENT		(N) RIGHT OF WAY	
ISLAND		(E) RIGHT OF WAY	
(E) STRUCTURE		(N) RETAINING WALL	
(N) PAVEMENT		DRIVEWAY	
(N) HOV LANE		BUILDING IMPACT LIKELY	
(N) HOV RAMP		ELECTRICAL TOWER	
(N) STRUCTURE		ELECTRICAL	—E—
WIDEN (E) STRUCTURE		GAS	—G—
		SEWER	—S—
		STORM DRAIN	
		WATER	—W—

Corridor E - Calaveras Blvd. (Rte 237)
Elevated and at Grade 2-Lane Freeway (HOV Only)

GRAPHIC SCALE
(IN METERS)
0 10 20 40 60 80 100
1 : 2000

Corridor E
Calaveras Blvd.
E3(c)
SHEET 1 OF 4

NOLTE
BEYOND ENGINEERING
1731 NORTH FIRST STREET, SUITE A
408.392.7200 TEL 408.392.0101 FAX
SAN JOSE, CA. 95112
WWW.NOLTE.COM

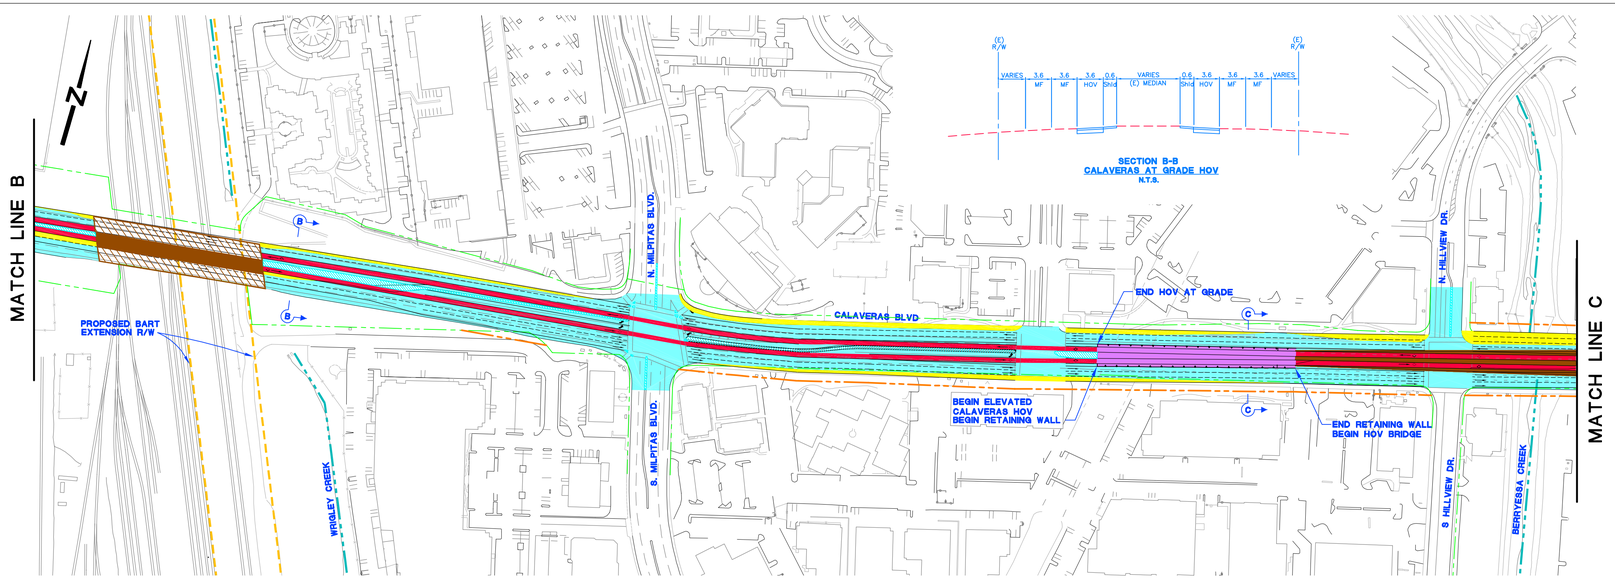

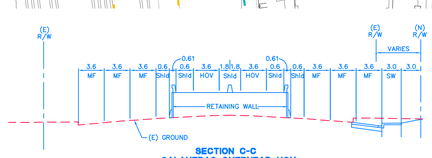

SECTION C-C
CALAVERAS OVERHEAD HOV
N.T.S.

Corridor E - Calaveras Blvd. (Rte 237)
Elevated and at Grade 2-Lane Freeway (HOV Only)

GRAPHIC SCALE
(IN METERS)
0 10 20 40 60 80 100
1 : 2000

Corridor E
Calaveras Blvd.
E3(c)
SHEET 3 OF 4

NOLTE
BEYOND ENGINEERING
1731 NORTH FIRST STREET, SUITE A
408.392.7200 TEL 408.392.0101 FAX
SAN JOSE, CA. 95112
WWW.NOLTE.COM

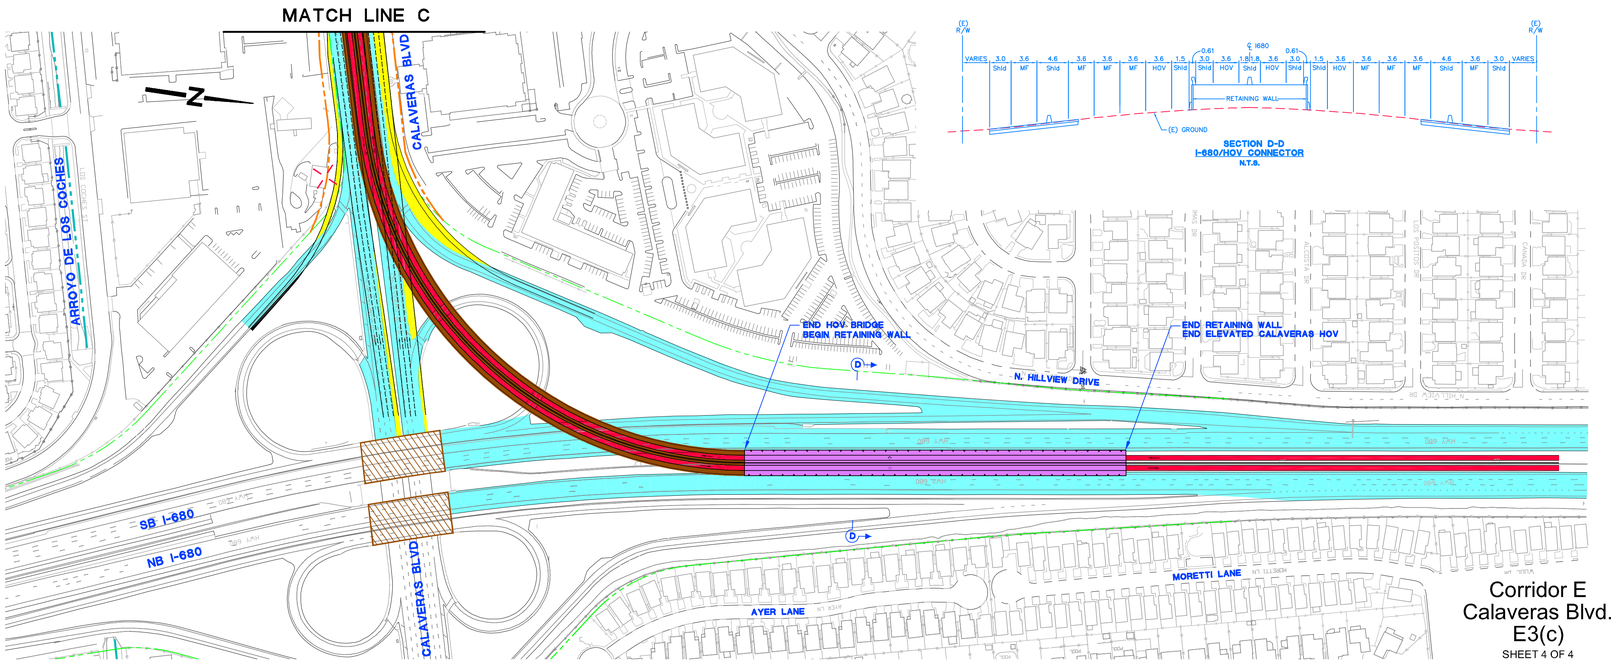

SECTION D-D
I-680/HOV CONNECTOR
N.T.S.

Corridor E
Calaveras Blvd.
E3(c)
SHEET 4 OF 4

Corridor E - Calaveras Blvd. (Rte 237)
Elevated and at Grade 2-Lane Freeway (HOV Only)

GRAPHIC SCALE
(IN METERS)
0 10 20 40 60 80 100
1 : 2000

NOLTE
BEYOND ENGINEERING
1731 NORTH FIRST STREET, SUITE A
408.392.7200 TEL 408.392.0101 FAX
SAN JOSE, CA. 95112
WWW.NOLTE.COM

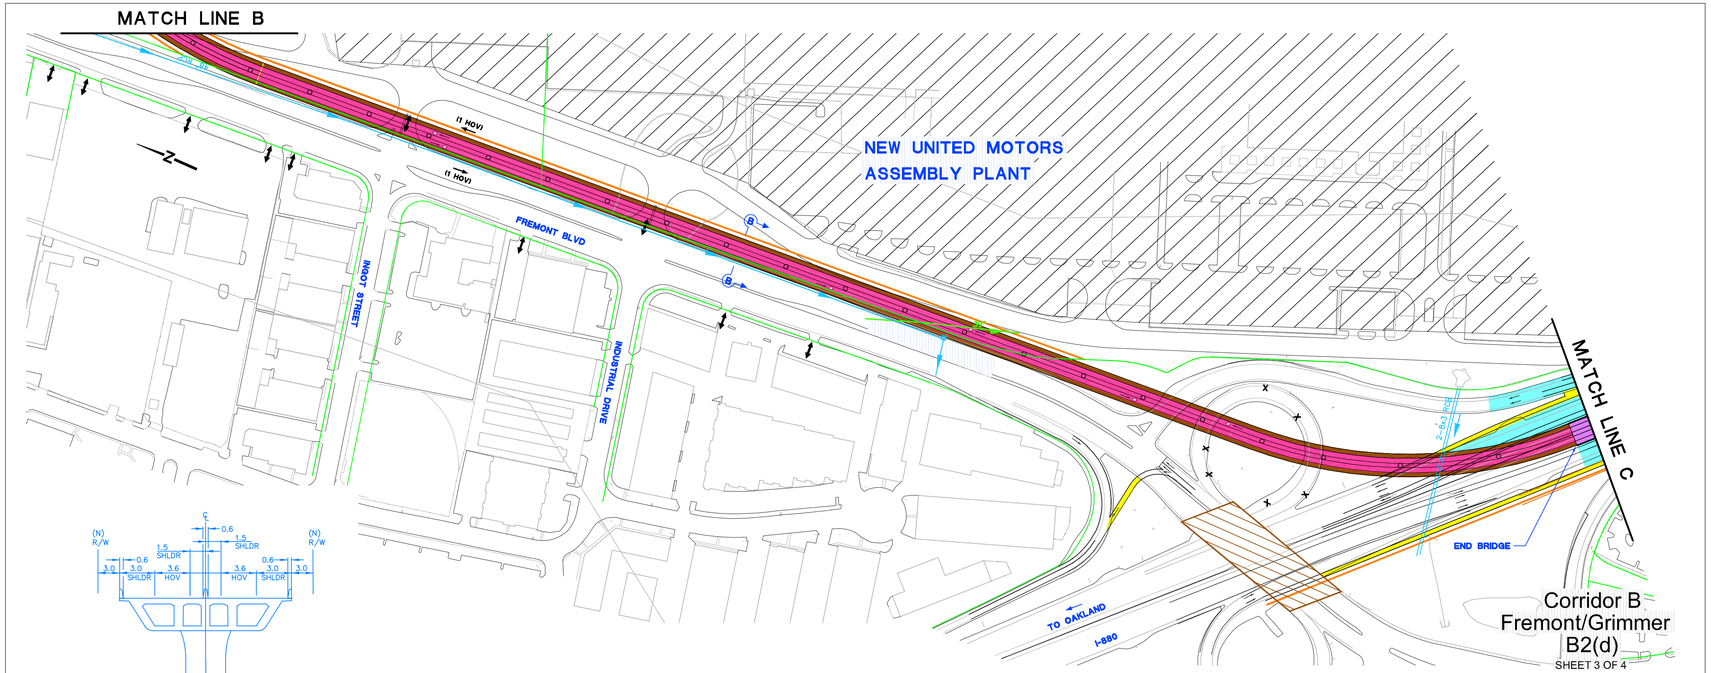

SECTION B-B (PROPOSED)

N.T.S.

Corridor B
Fremont/Grimmer
B2(d)

SHEET 3 OF 4

Corridor B - Fremont Blvd./Grimmer Blvd.
Parallel/Aerial connection
Two Lane HOV Freeway Between I-680 & I-880 - B2(d)

GRAPHIC SCALE
(IN METERS)
0 10 20 40 60 80 100
1 : 2000

NOLTE
BEYOND ENGINEERING
9731 NORTH FIRST STREET, SUITE A
408.292.7200 TEL 408.292.0101 FAX
SAN JOSE, CA. 95112
WWW.NOLTE.COM

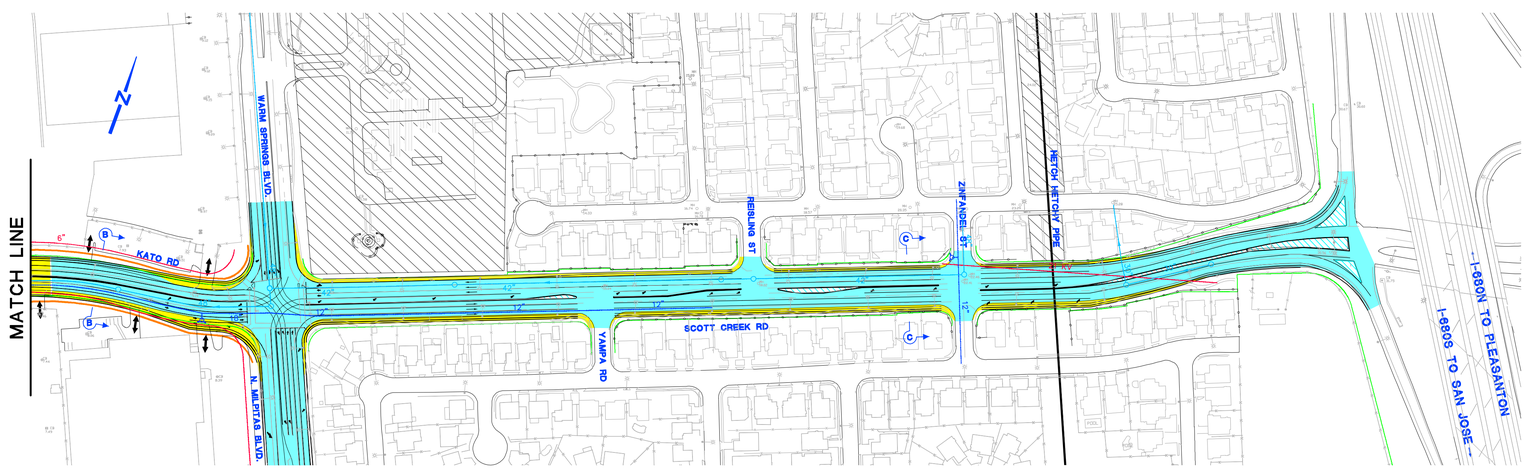

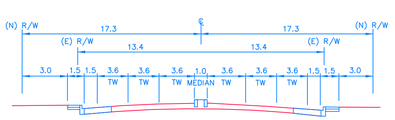

SECTION B-B
N.T.S.

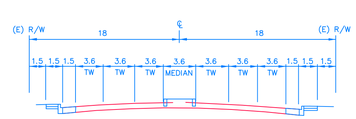

SECTION C-C
N.T.S.

Corridor D - Scott Creek Road/Dixon Landing Road
Widen Scott Creek Road and Extend Kato Road
Over I-880 to Future Fremont Blvd.

GRAPHIC SCALE
(IN METERS)
0 10 20 40 60 80 100
1 : 2000

Corridor D
Scott/Dixon
D3(a)
SHEET 2 OF 2

NOLTE
BEYOND ENGINEERING
1731 NORTH FIRST STREET, SUITE A
408.392.7200 TEL 408.392.0101 FAX
SAN JOSE, CA. 95112
WWW.NOLTE.COM